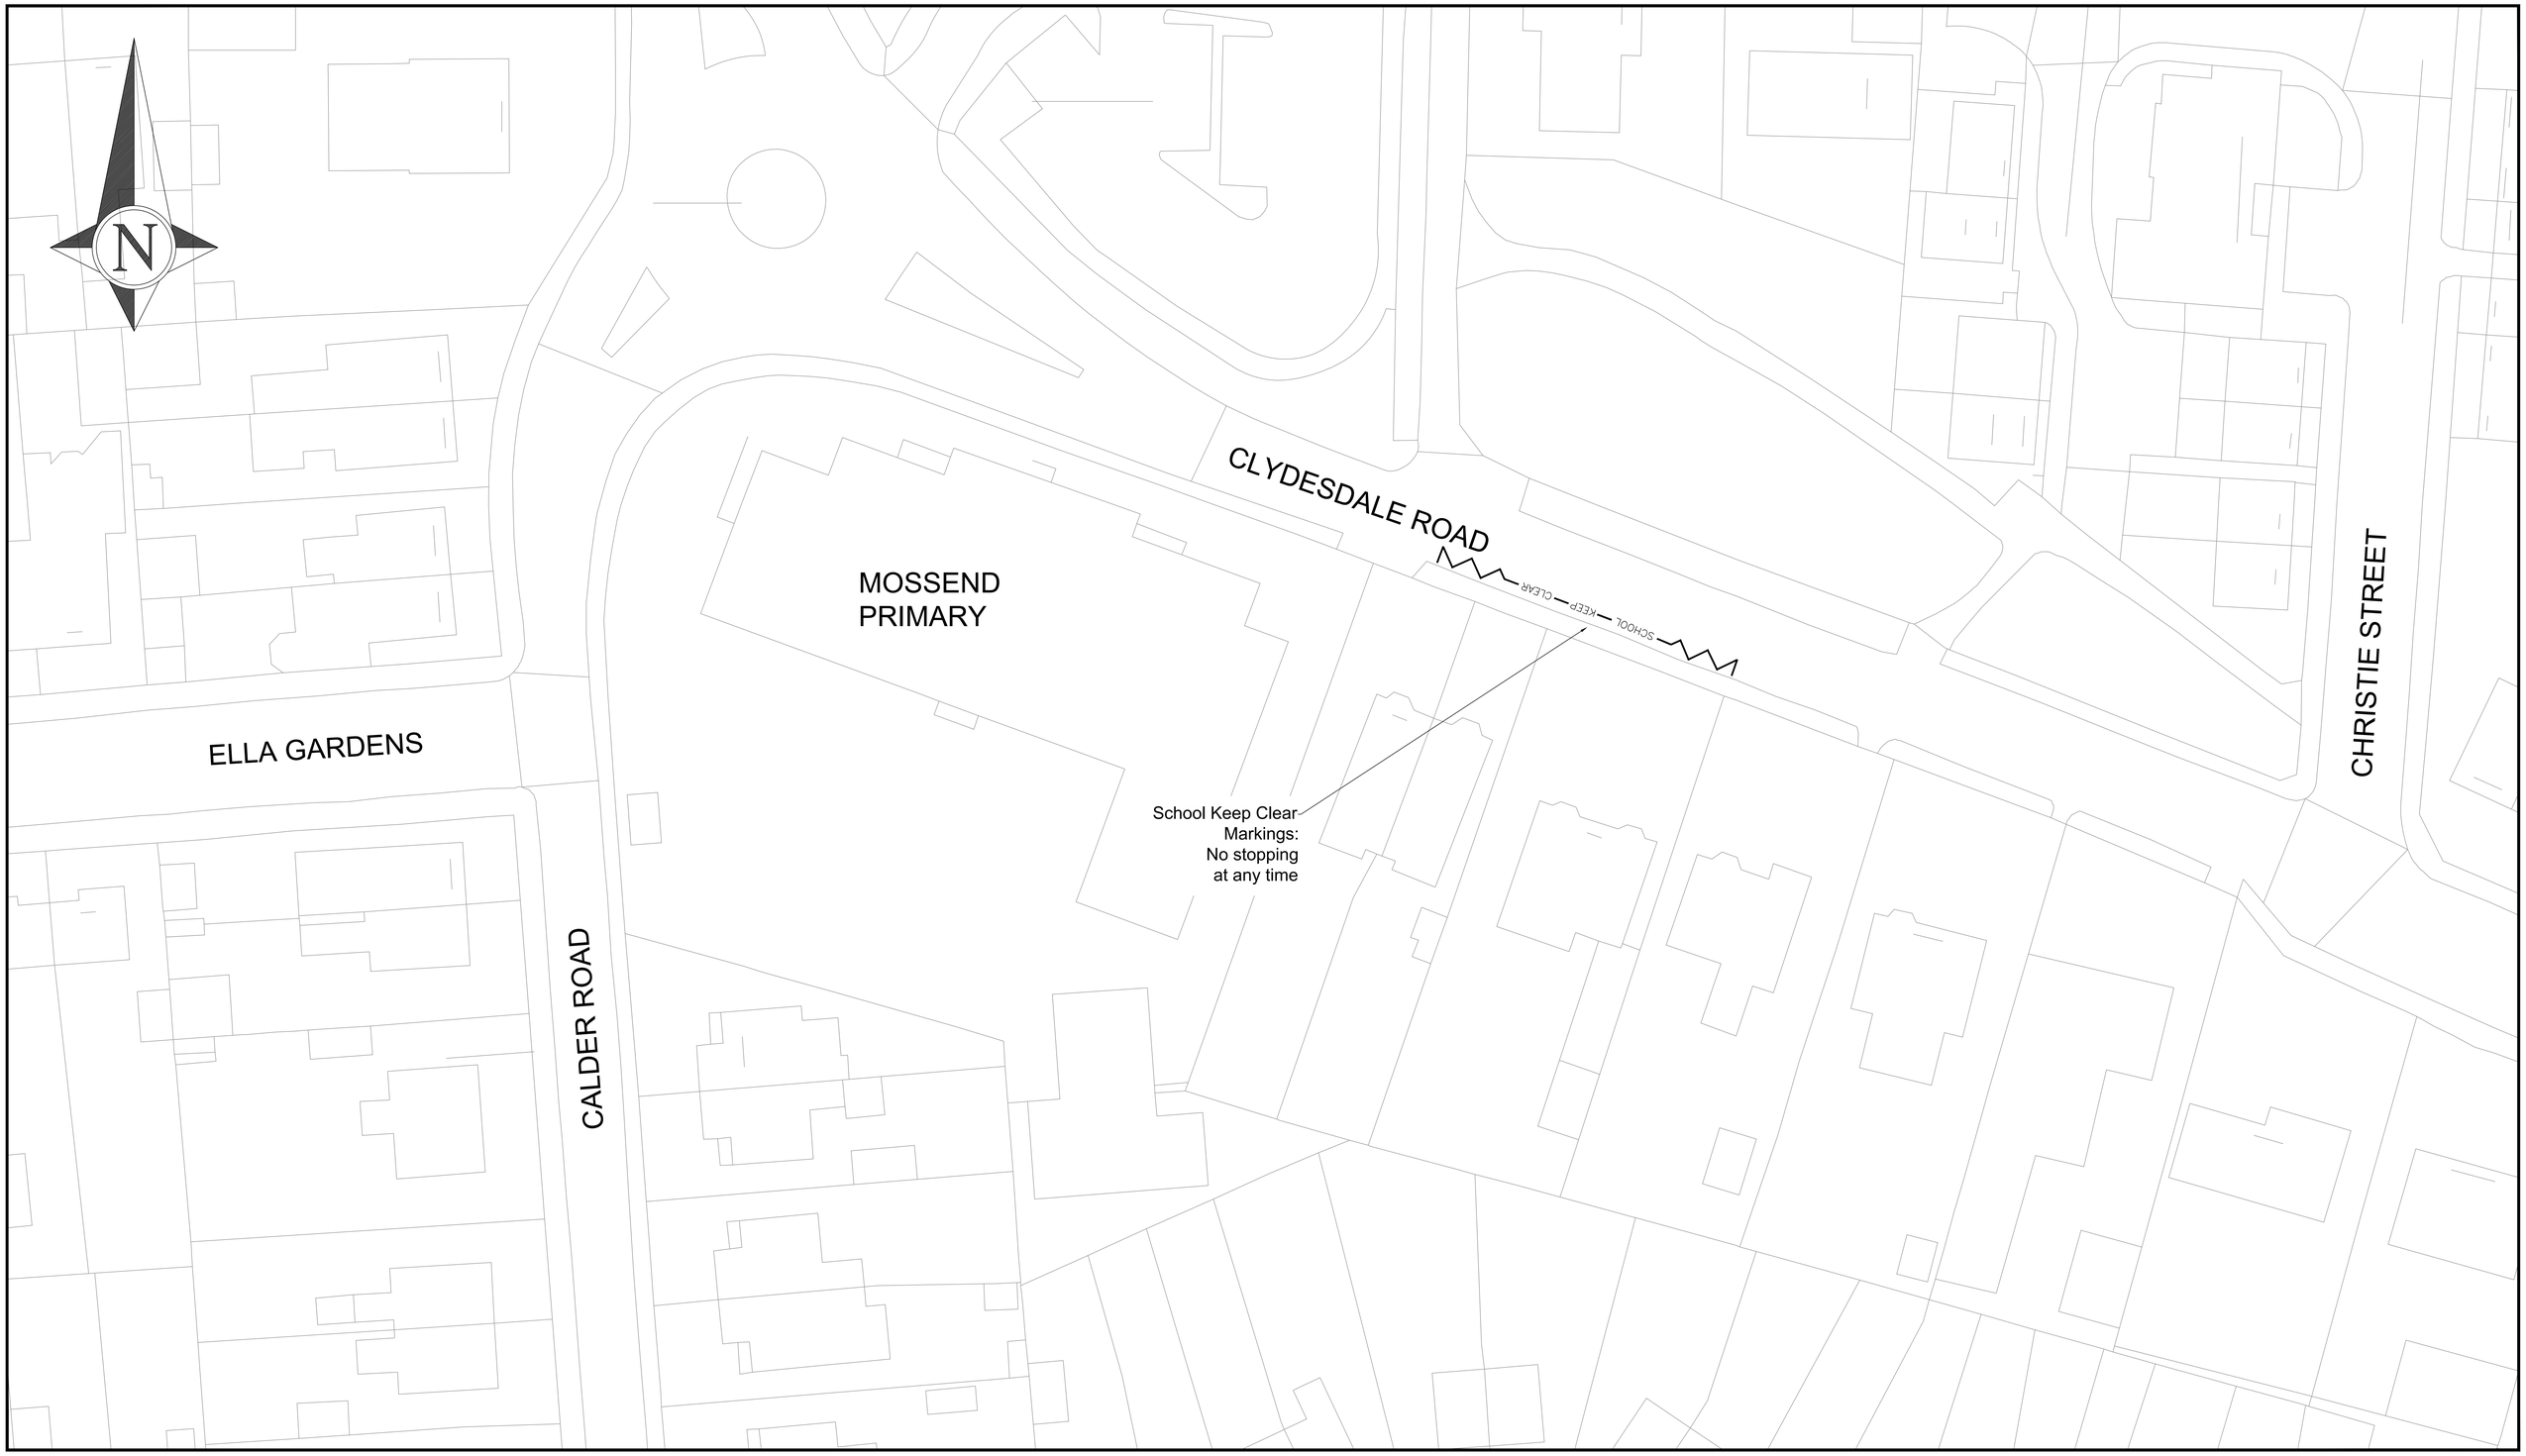

NORTH LANARKSHIRE COUNCIL

NORTH LANARKSHIRE COUNCIL

Enterprise & Communities

Infrastructure and Transportation

Transportation Engineering

Reproduced by permission of Ordnance Survey on behalf of HMSO. © Crown copyright and database right 2021. All rights reserved. Ordnance Survey Licence number 100023396

REV	DESCRIPTION	DRWN	CHKD	DATE

PROJECT TITLE

ENFORCEABLE ZIG-ZIG SCHOOL MARKINGS

DRAWING TITLE

PHASE 2

MOSSEND PRIMARY SCHOOL

DRAWN BY	DATE DRAWN
RG	FEB 2022
SCALE	CHECKED BY
NTS	BR
DRAWING NUMBER	APPROVED BY
RT-21-036-PH2-S-015	BR